EXHIBIT "B"

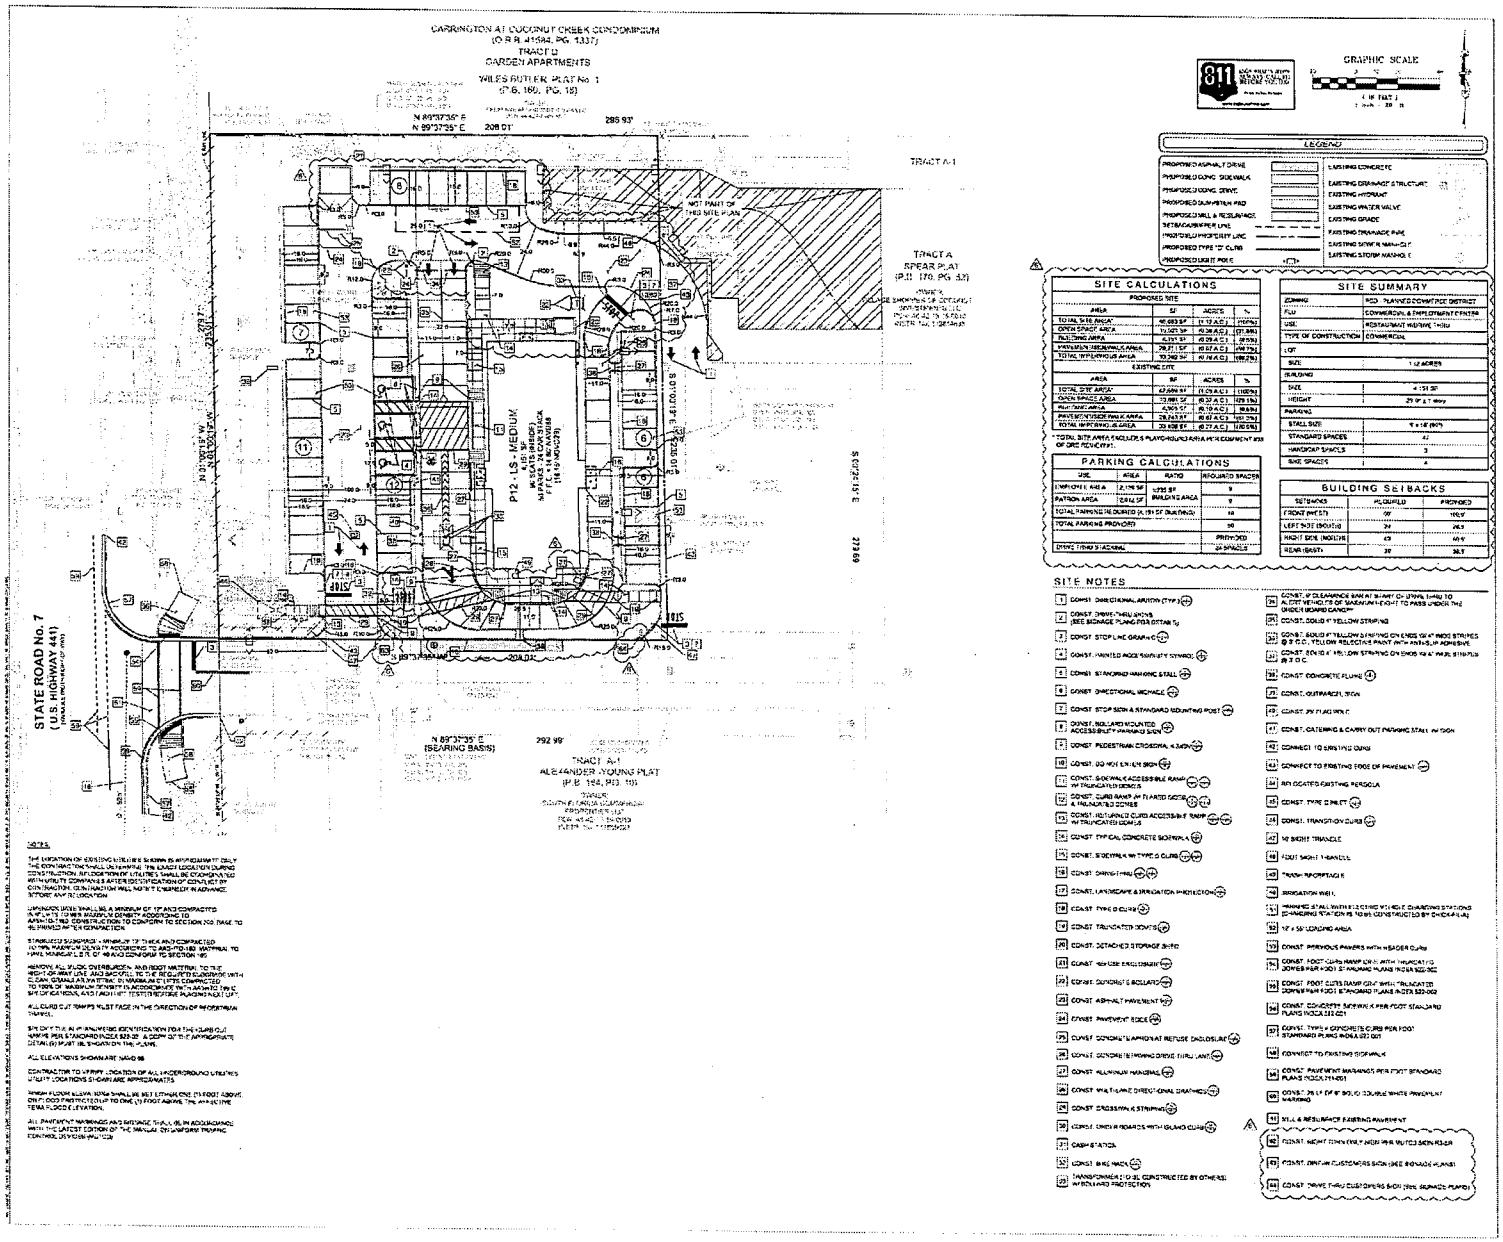

5200 Buffington Rd.
Atlanta Georgia,
30349-2998

Bowman
CONSULTING

Seal

CHICK-FIL-A
COCONUT CREEK FSR
4670 N. STATE ROAD 7
COCONUT CREEK, FLORIDA 33073

FSR# 03841

PERMIT REVIEW

SITE PLAN

C-2.0