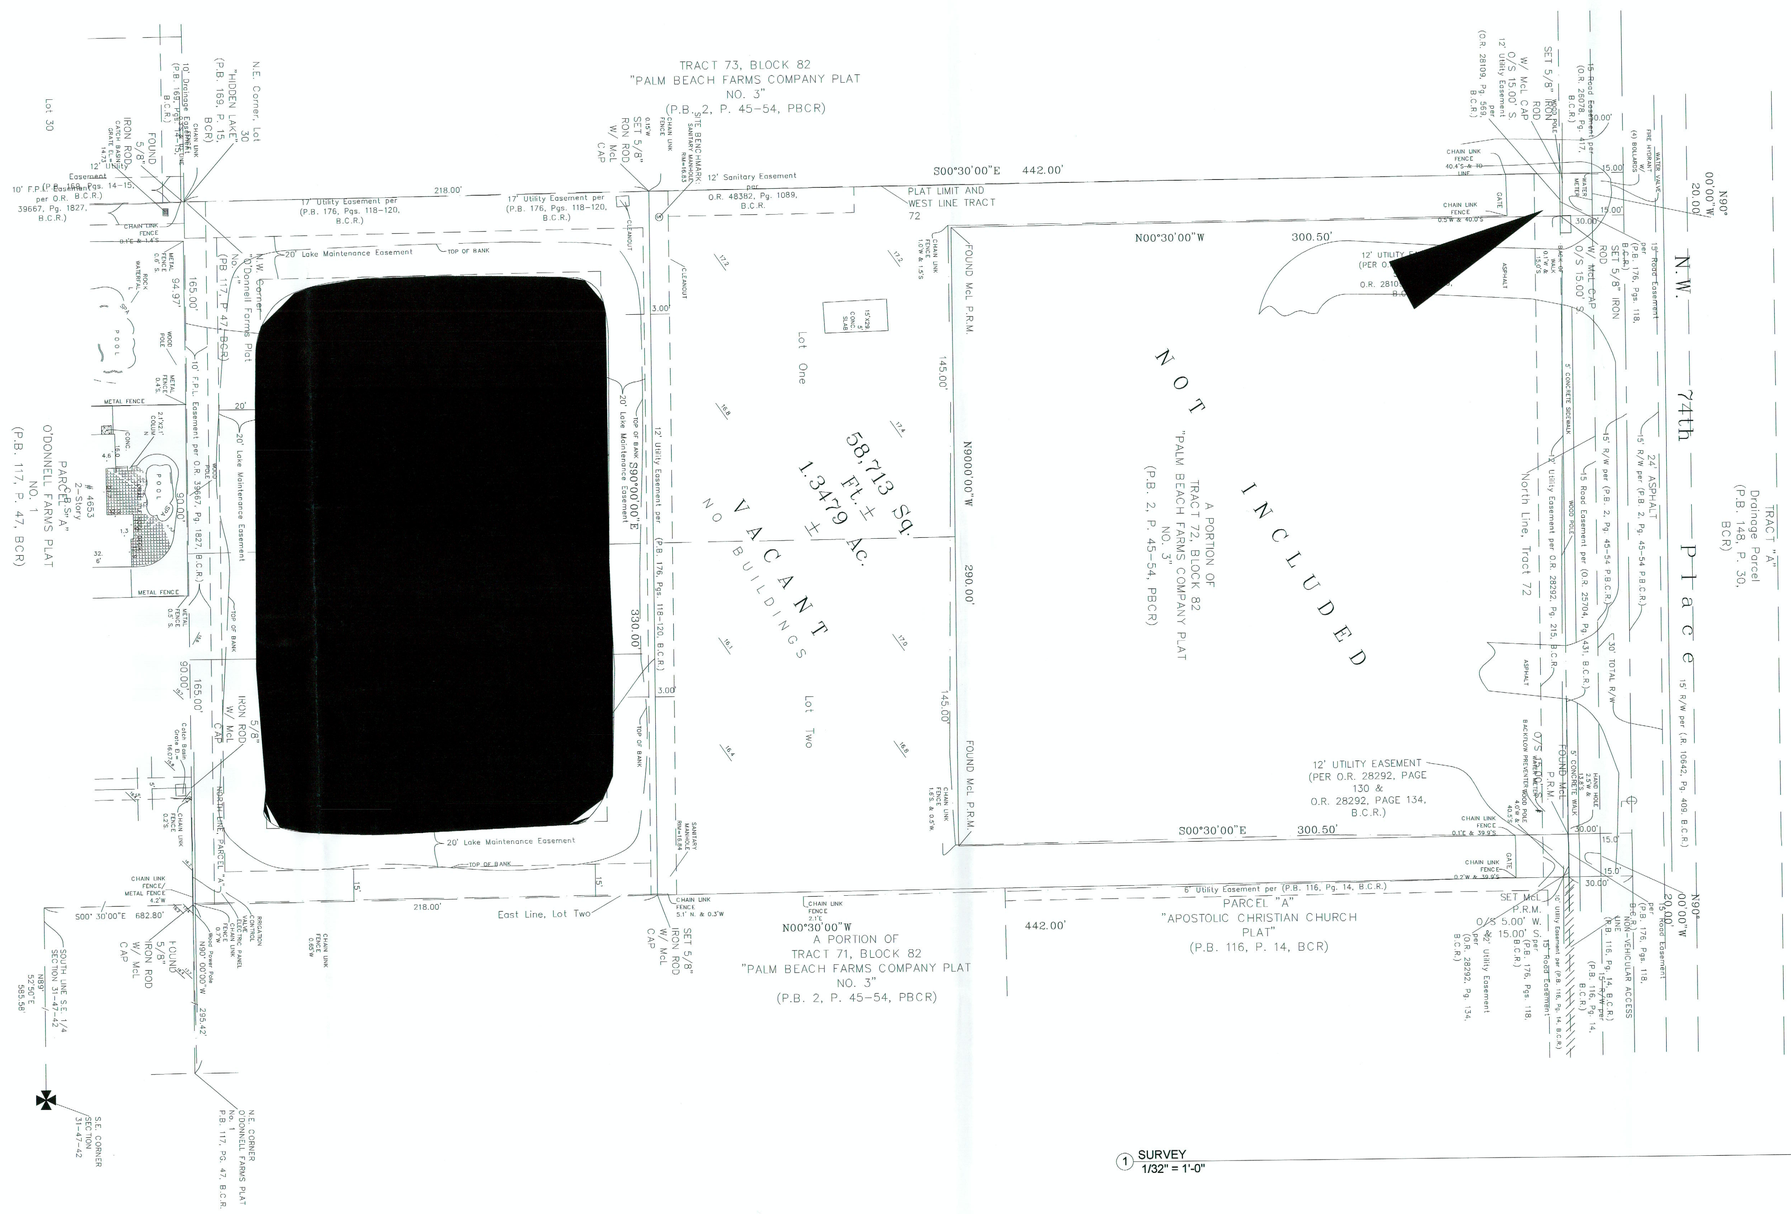

1 SURVEY
1/32" = 1'-0"

Tamara Peacock, P.L.S.
License No.: 5626
DEC 2 1 2016

PROJ. MNGR.: DESIGNER	DRAWN BY: AUTHOR
CHKT.: APPROVER	REVISED BY: CHECKER

REVISION	REVISION DATE	ISSUED FOR
1		
2		
3		

THE TAMARA PEACOCK COMPANY
Architects
6400 N. Andrews Ave., Ft. Lauderdale 33309
Phone: 954.728.8000 Fax: 954.728.9225

PROJECT NAME:
Diaz Spec Home - 2 Story
4660 NW 74TH PL.,
COCONUT CREEK, FL
33073

SHEET NAME:
SURVEY

PROJ. No.: 1422	DATE: 12/12/2016

SHEET No.:
SU-1