CORAL CREEK SHOPS PCD

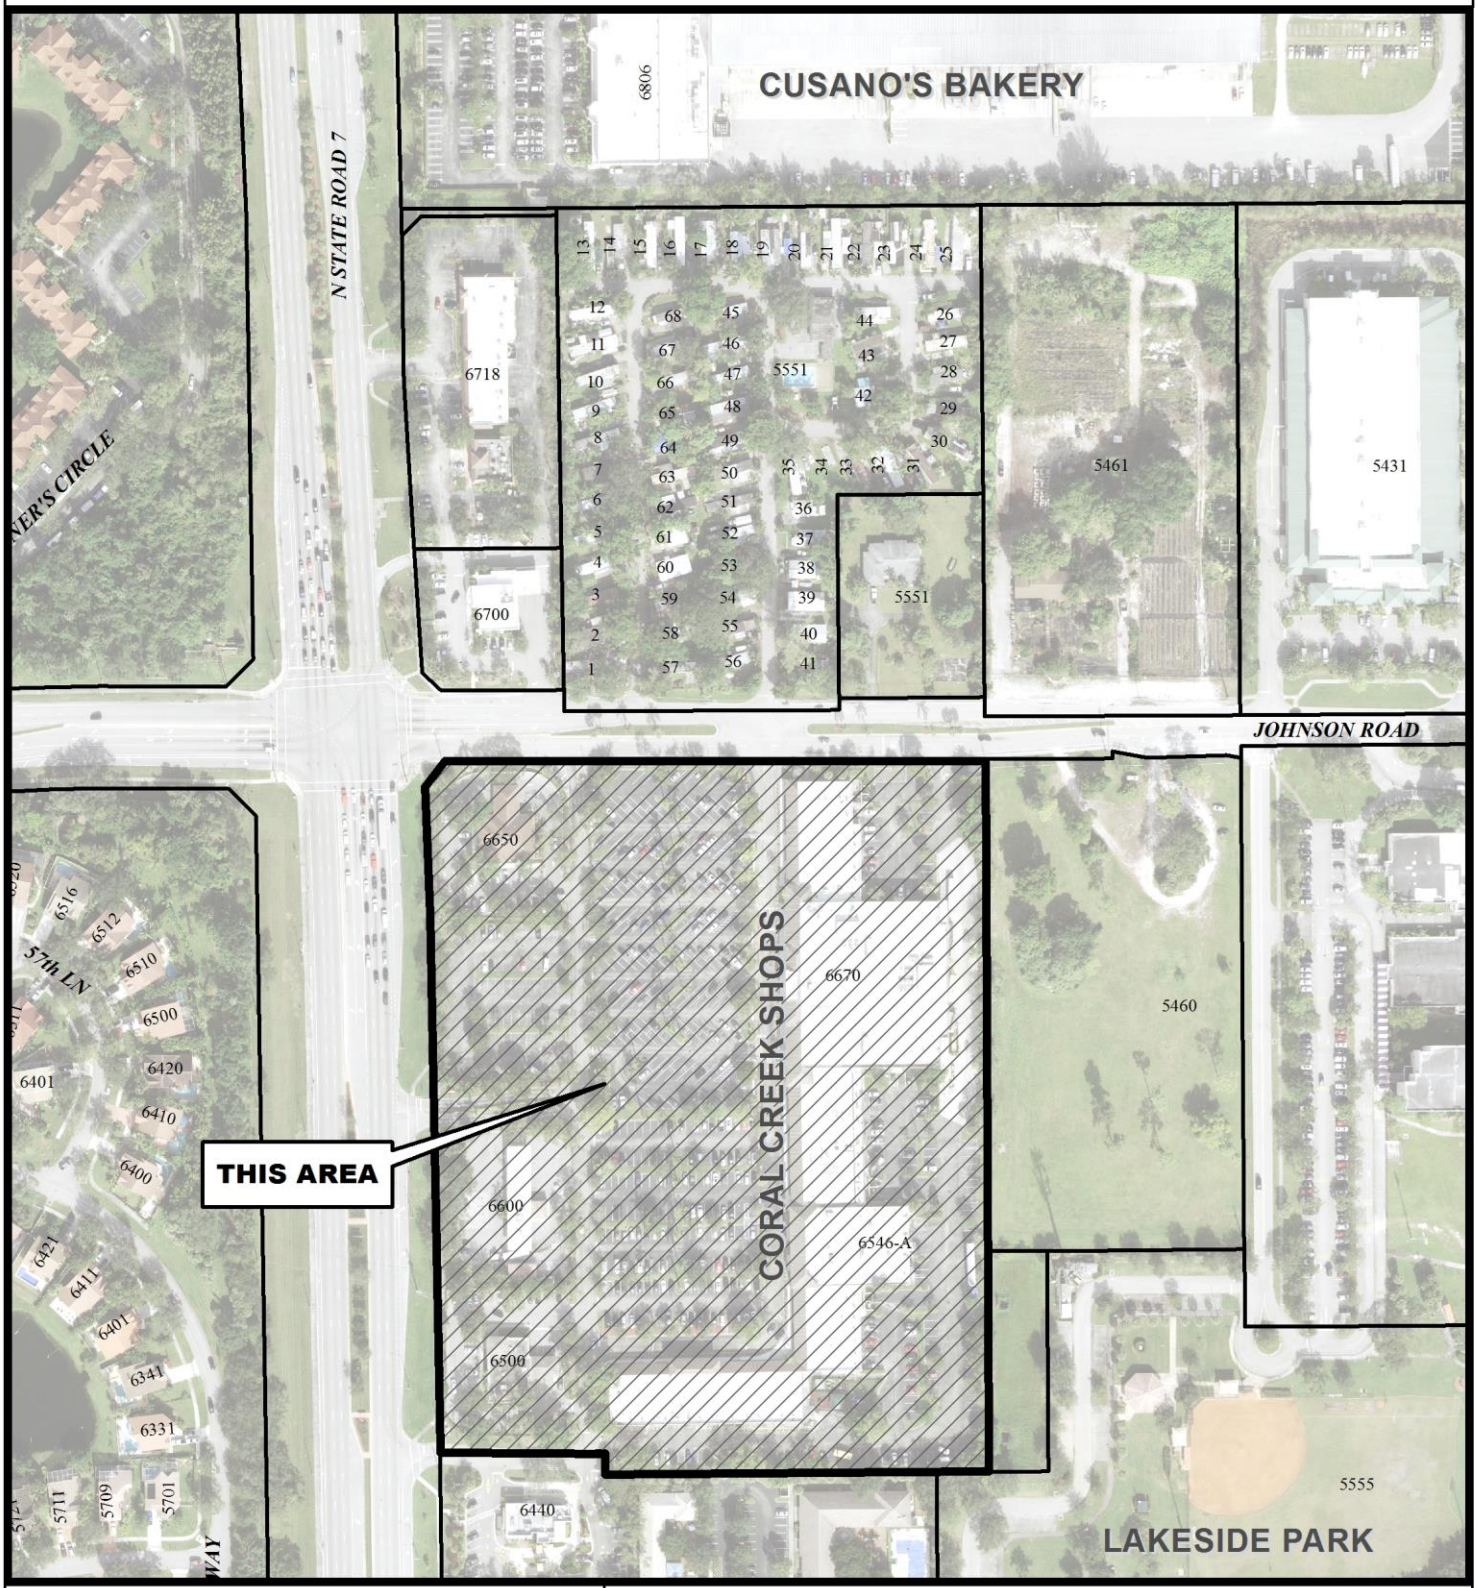

City of Coconut Creek
City Commission
January 10, 2019
Site Plan Modification

0 250 500 Feet

Map Scale = 1:3,000 (1" = 250')

Coconut Creek G.I.S
I.T. Department