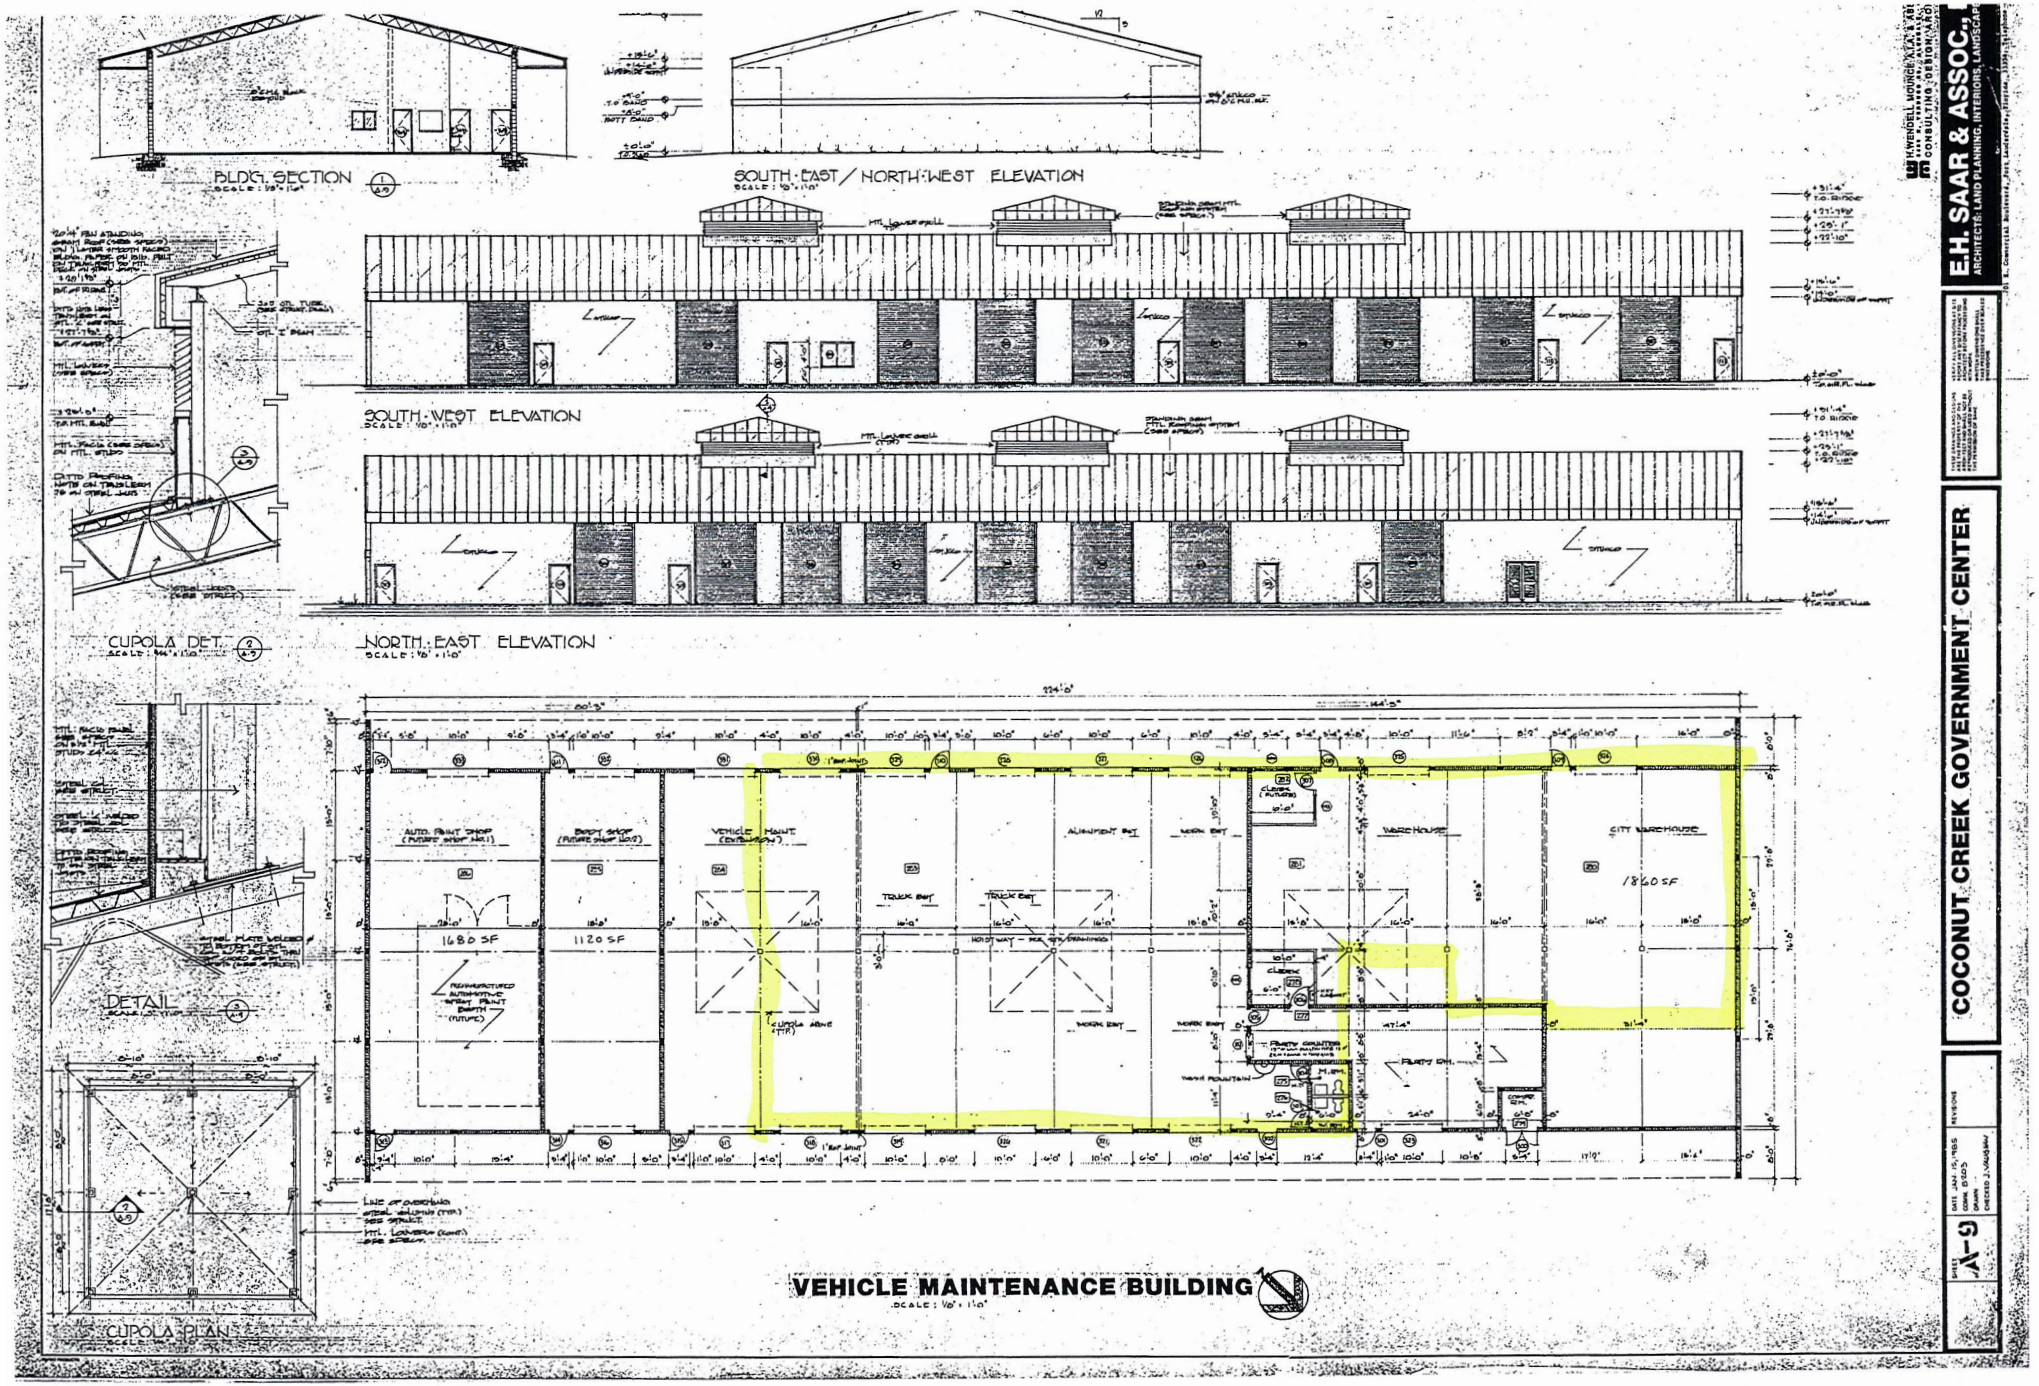
BLDG. SECTION
SOUTH-EAST / NORTH-WEST ELEVATION
SOUTH-WEST ELEVATION
NORTH-EAST ELEVATION
CUPOLA DET.
DETAIL
CUPOLA PLAN
AUTO. PAINT SHOP
BODY SHOP
VEHICLE MAINT.
WAREHOUSE
CITY WAREHOUSE
1680 SF
1120 SF
1860 SF
TRUCK BAY
HOIST WAY
CLERK
PARTS COUNTER
PARTS BIN
VEHICLE MAINTENANCE BUILDING
E.H. SAAR & ASSOC.
COCONUT CREEK GOVERNMENT CENTER
A-9

EXHIBIT "B"