Exhibit "B"

LEGEND

	PROPOSED ADA STALL		DOUBLE WATER METER W/ CORPORATE STOP	C.A.P.	CORRUGATED ALUMINUM PIPE
D-B8-1	DRAINAGE STRUCTURE NUMBER		SINGLE WATER METER W/ CORPORATE STOP	W.M.	WATER MAIN
	DRAINAGE INLET		TAPPING SLEEVE & VALVE	G.V.	GATE VALVE
STRM	STORMWATER SEWER		FIRE HYDRANT ASSEMBLY W/ BOLLARDS AND CLEAR ZONE	F.H.	FIRE HYDRANT
	GROUNDWATER FLOW DIRECTION		FIRE DEPARTMENT CONNECTION	R.E.	RIM ELEVATION
	YARD DRAIN BASIN		GATE VALVE	I.E.	INVERT ELEVATION
8.40	PROPOSED GRADE		EXISTING VALVE	E.O.P.	EDGE OF PAVEMENT
8.2	EXISTING GRADE		WATER MAIN	P.R.B.	POLLUTION RETARDANT BAFFLE
S	SANITARY SEWER / DRAINAGE MANHOLE		WATER BOTTLE REFILL STATION	R.C.P.	REINFORCED CONCRETE PIPE
	PROPOSED CONCRETE SIDEWALK	1	BACTERIOLOGICAL SAMPLING POINT	H.D.P.E.	HIGH DENSITY POLYETHYLENE PIPE
	ASPHALT PAVEMENT		SINGLE SEWER SERVICE	D.W.E.	DESIGN WATER ELEVATION
	PAVEWAY TREATMENT SYSTEM		DOUBLE SEWER SERVICE	EV ELECTRIC VEHICLE CHARGING STATION	ELECTRIC VEHICLE CHARGING STATION
	UTILITY EASEMENT	SS	SANITARY SEWER MAIN	EV READY	ELECTRIC VEHICLE READY
		S-B8-1	SANITARY STRUCTURE NUMBER		F.P.L. TRANSFORMER
					LIGHT POLES

N

0 40 80

FEET

SCALE: 1"=40'

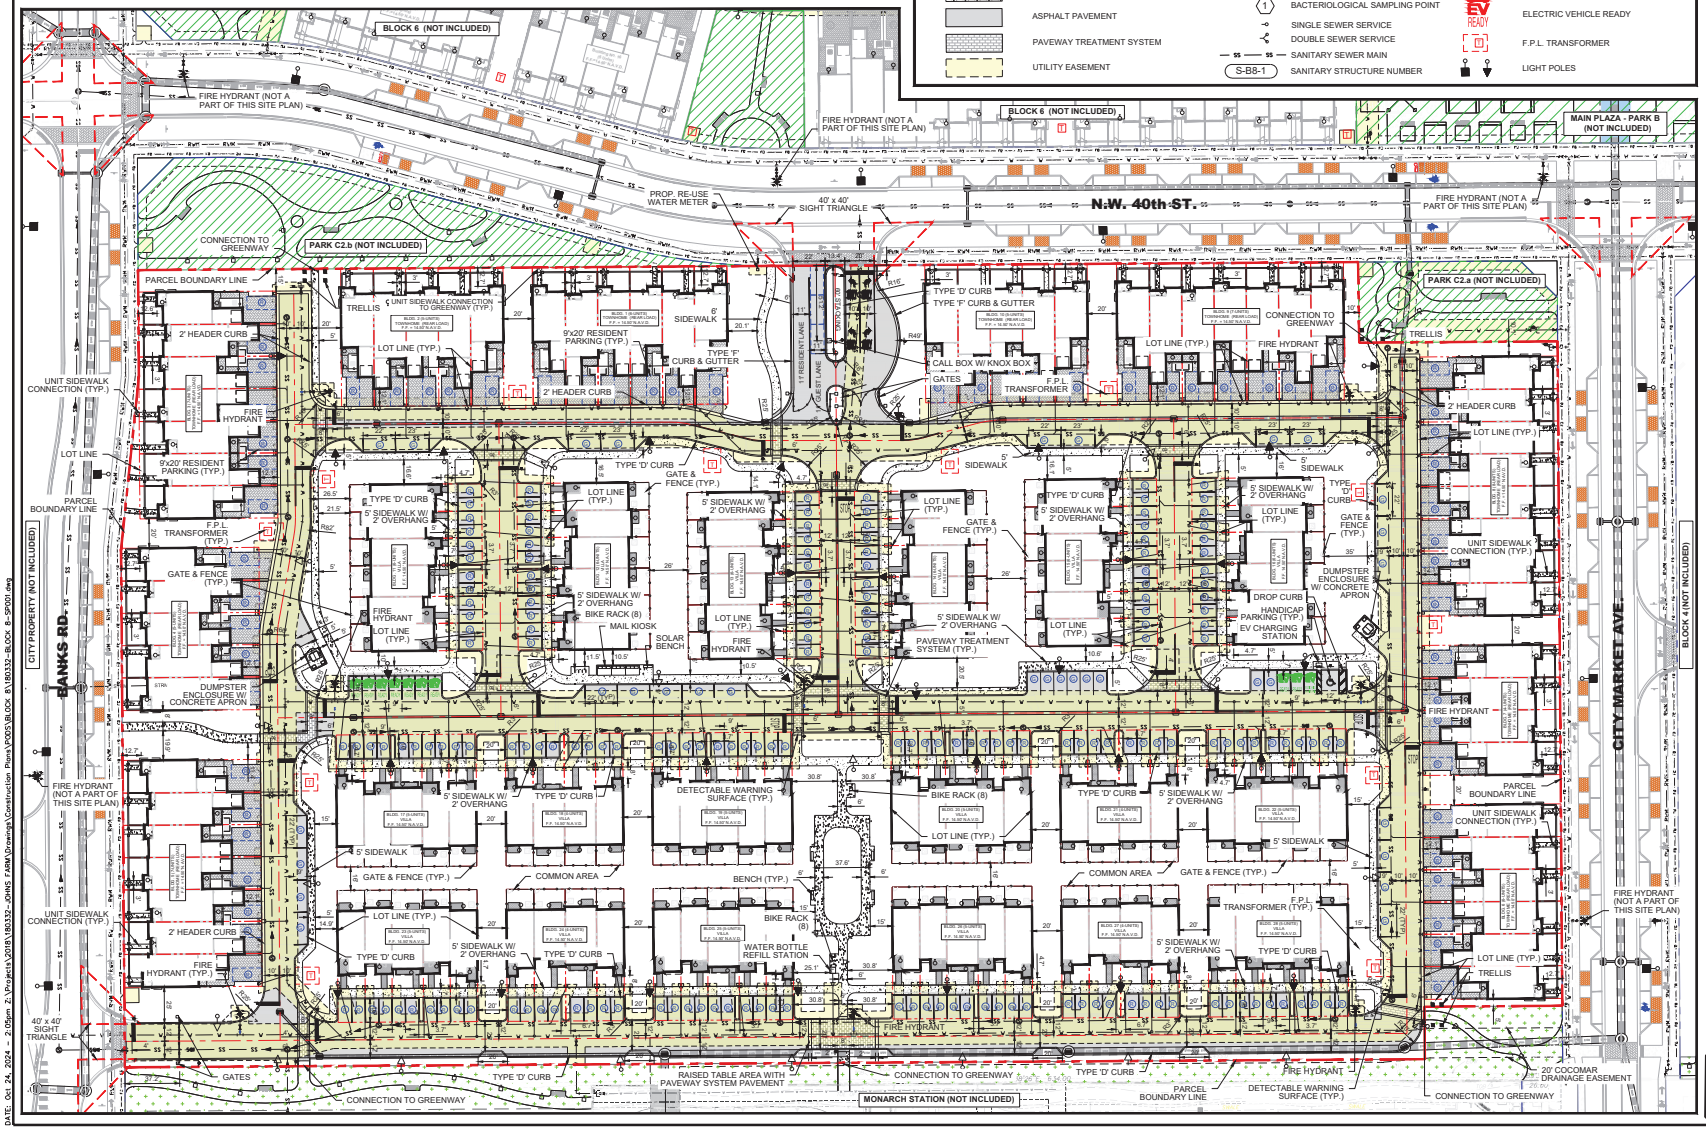

Sunshine811

Call 811 or visit sunshine811.com two full business days before digging to have buried facilities located and marked.

Check positive response codes before you dig!

NO	DATE	BY	REVISIONS

HSQ GROUP, LLC

Engineers · Planners · Surveyors

1001 Yamato Road, Suite 105

Boca Raton, Florida 33431 561.392.0221

C26259 LB3624

MAINSTREET AT COCONUT CREEK BLOCK 8

SITE PLAN

DATE:	07/22
DESIGNED BY:	JH
DRAWN BY:	HG
CHECKED BY:	JH

Jay M. Huebner

DATE: Oct 24, 2024

JAY HUEBNER, P.E.

FLORIDA REGISTRATION NO. - 54615

PROJECT:	1803-32
SHEET:	SP-1

DATE: Oct 24, 2024 - 2:06pm J:\Projects\2018\18032-JOHNS FARM\Drawings\Construction Plans\PODS\BLOCK 8\18032-BLOCK 8-SP001.dwg